REV.	CHANGES	DRAWN	DATE	CHKD	DATE
A	PER MARK UP	DF	3/02		

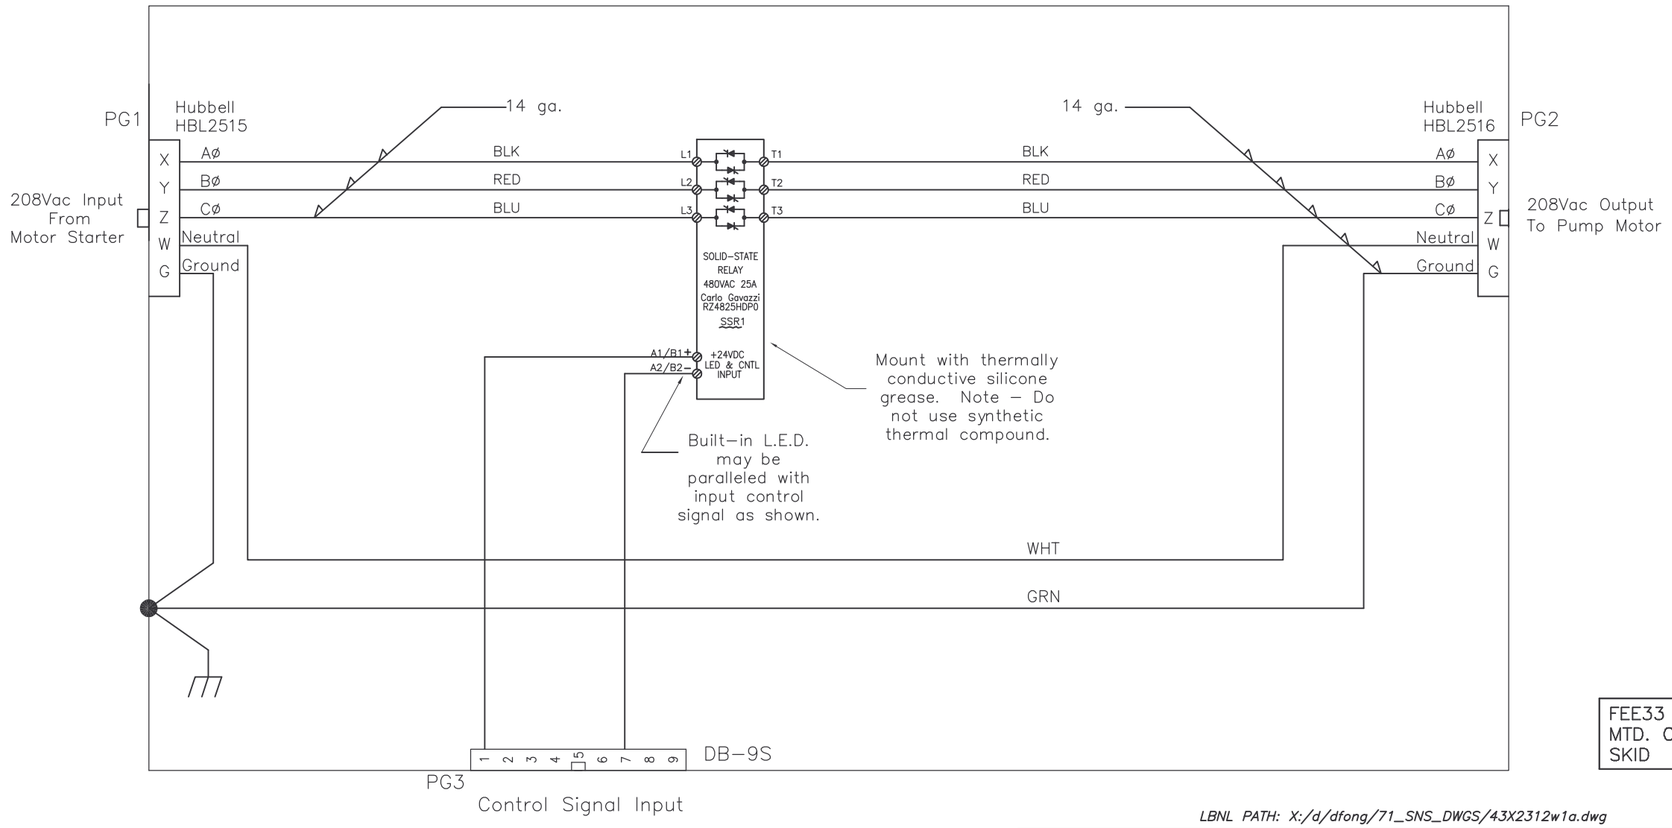

FEE33
MTD. ON RFQ
SKID

LBNL PATH: X:/d/dfong/71_SNS_DWGS/43X2312w1a.dwg

DIST I: 71–EM	TITLE SNS–FES ION SOURCE and LEBT		
II:	ELECTRICAL SYSTEMS		
III: 71–EC	LEBT 3 PHASE VAC ROUGHING PUMP CONTROL BOX		
SHOWN ON 43X2244 W–1	WIRING DIAGRAM		
ACCOUNT NUMBER 8212–S1	DRAWN PATTERSON/CULL	DATE 02–12–02	LAWRENCE BERKELEY LABORATORY UNIVERSITY OF CALIFORNIA OFFICE OF ELECTRONICS ENGINEERING
SERIAL NUMBER	CHECKED PETE CULL	DATE 03–04–02	
DATE ISSUED / NO REQD.	APPROVED A. RATTI	DATE	CATEGORY CODE FE3121 / SIZE 2 / DRAWING NO. 43X2312 W–1 / REV. A
DATE REQD.	ENGINEER PETE CULL		
DEL. TO	SCALE NONE	ACAD2000i FILENAME 43X2312w1a UPDATED 03–13–02	SHEET 1 OF 1

02–12–02 PETE CULL

103000000-E8E-8100-A038-R00